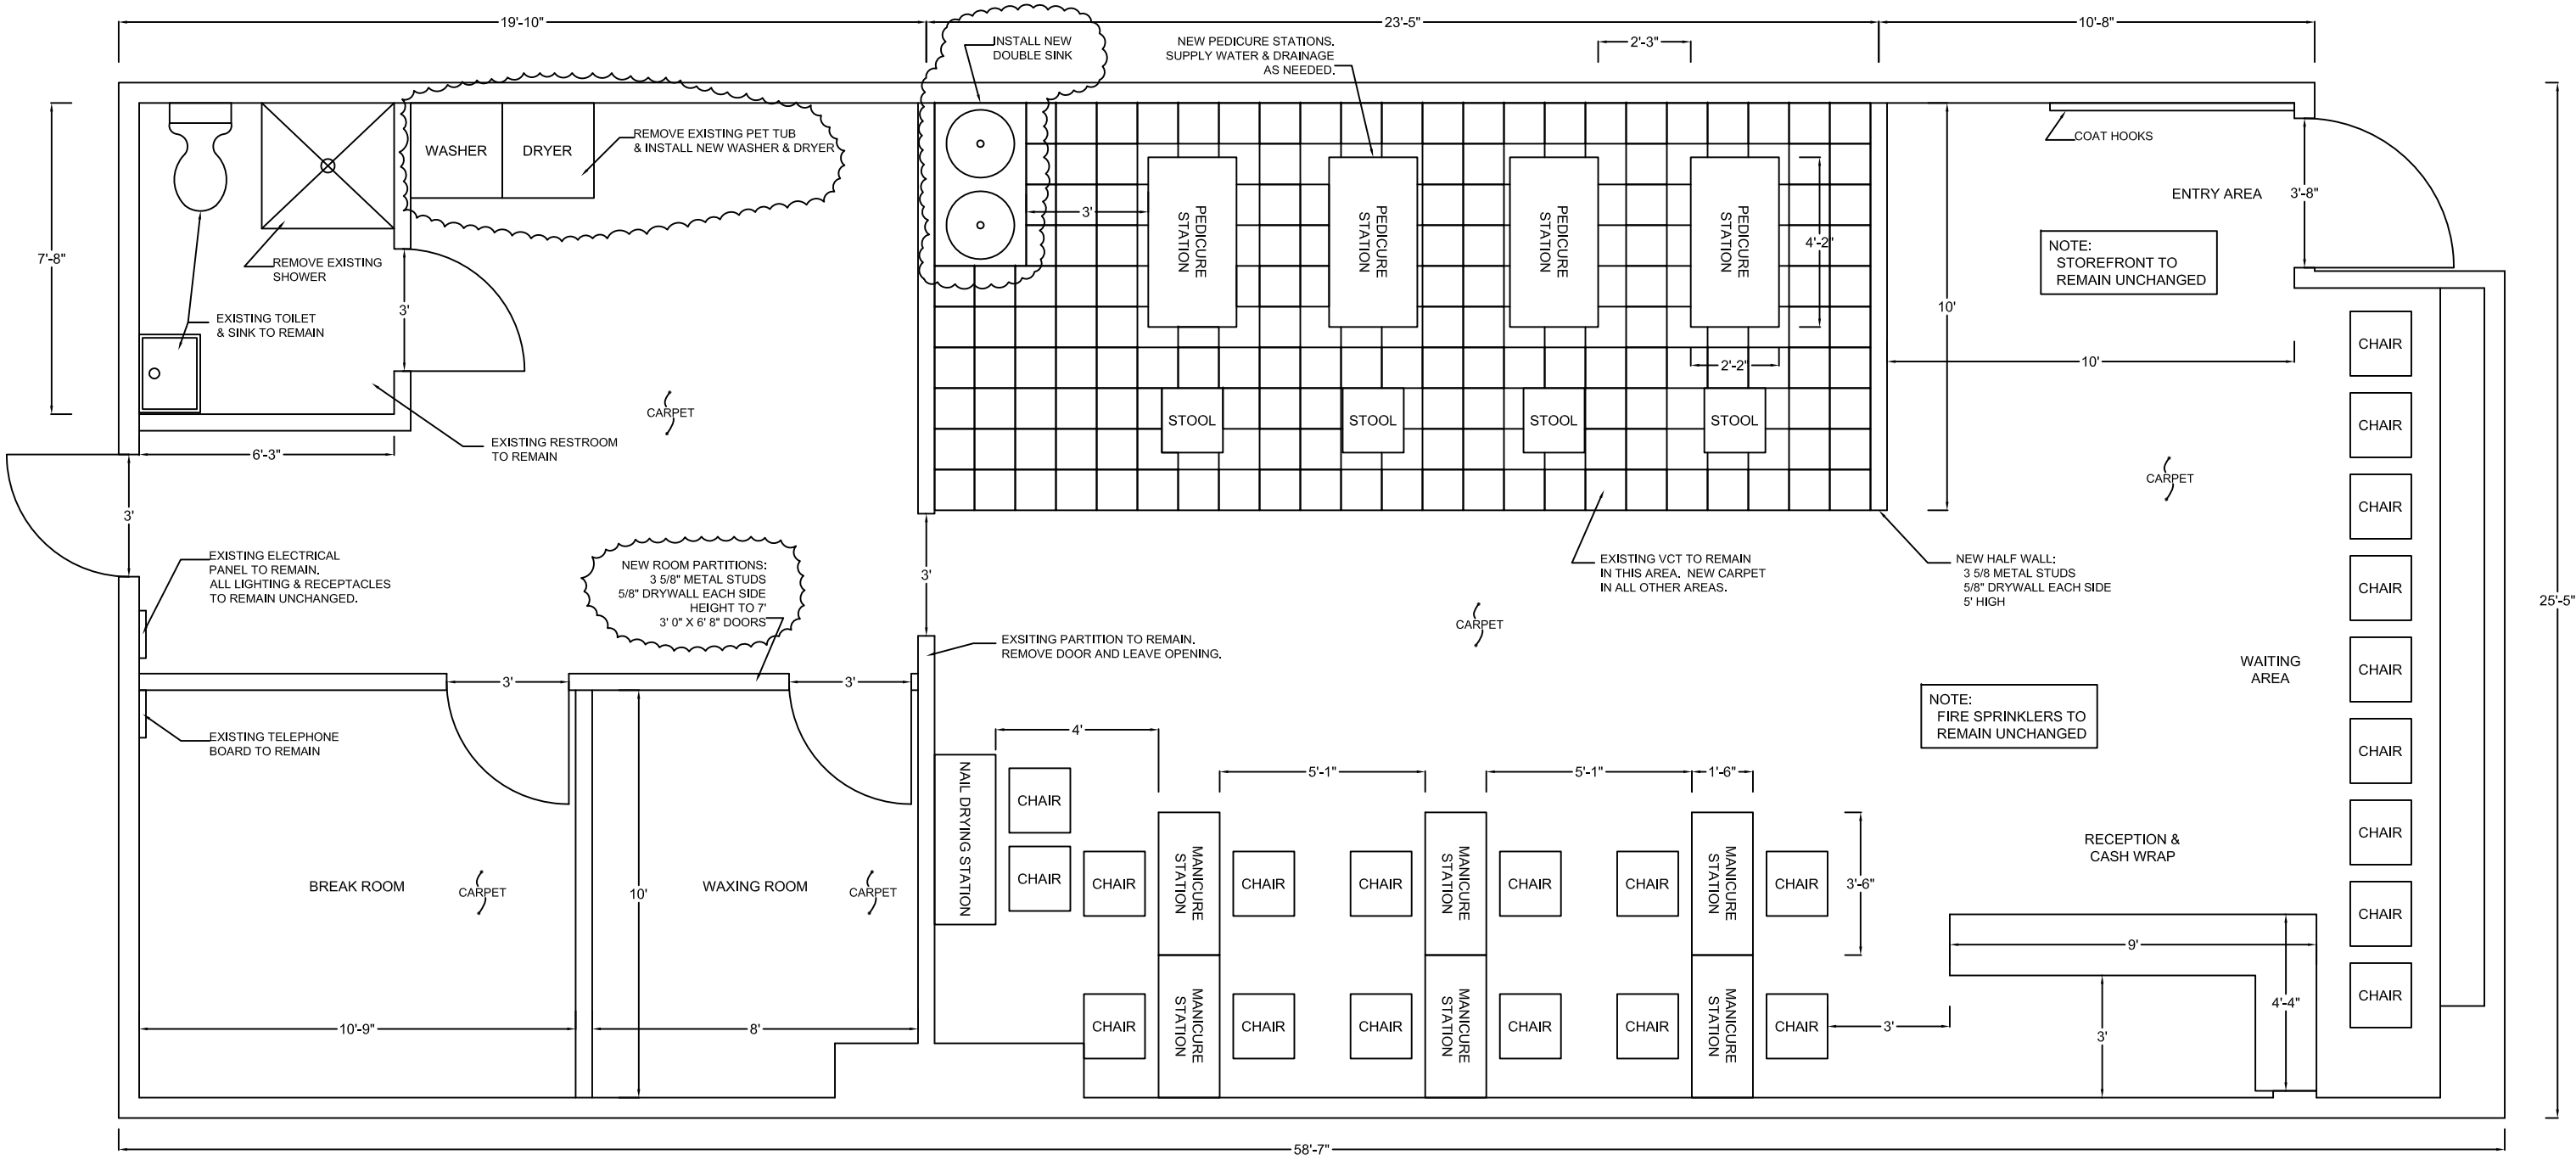

FLOOR PLAN

SCALE: ¼" = 1'

DESIGNED BY:	OWNER:				
JJC TECHNOLOGY 7 PEARL STREET SCHUYLERVILLE, NY 12871 518.583.3708 JOHN@JJCTECH.COM	TRACEY LE HALFMOON PLAZA 1509 ROUTE 9 CLIFTON PARK, NY 12065	A TOUCH OF POLISH NAIL & SPA HALFMOON PLAZA	DRAWN BY: JJCJ DATE: 04.16.07		FLOOR PLAN	A1
			REVISION	DATE		
			OWNER'S REQUEST	04.30.07		